F

verizon

NOTICE OF COMMUNICATION LINE INSTALLATION

GTE Southwest, Inc.
D/B/A Verizon
P.O. Box 1001
TXB21904
San Angelo, Tx 76904

Date: June 25, 2008

W.O. 5178-9P008DB

Exchange SAN ANGELO

TO THE COMMISSIONER'S COURT OF TOM GREEN County.

ATTENTION COUNTY JUDGE:

Formal notice is hereby given that VERIZON SOUTHWEST will construct a communication line

within the right-of-way of a County Road in TOM GREEN as follows:
PROPOSED WILL BE A BURIED DROP WIRE TO BE PLACED 3' IN THE WEST ROW OF CITY FARM RD. A DISTANCE 0F 55' THEN A BORE OF 40' FROM THE WEST ROW TO THE EAST ROW WITH THE BURIED DROP WIRE IN A 2" GT42 CONDUIT. THE WORK IS LOCATED SOUTH OF US HWY 67 N AT 6201 CITY FARM RD. ALL DROP WIRE AND CONDUIT WILL BE PLACED A MINIMUM DEPTH OF 24".

The location and description of this line and associated appurtenances is more fully shown by 2 copies of drawings attached to this notice. The line will be constructed and maintained on the County Road right-of-way in accordance with governing laws.

Notwithstanding any other provisions contained herein, it is expressly understood that tender of this Notice by the VERIZON SOUTHWEST does not constitute a waiver, surrender, abandonment or impairment
of any property rights, franchise, easement, license, authority, permission, privilege or right now granted by law or may be granted in the future and any provision or provisions so construed shall be null and void.

Construction of this line will begin on or after June 25, 2008 .

BY: Brenda McWilliams,

Supervisor - Network Engineering & Planning

Signature: Brenda McWilliams

Office: 325 949-0884 Fax: 325 942-0682

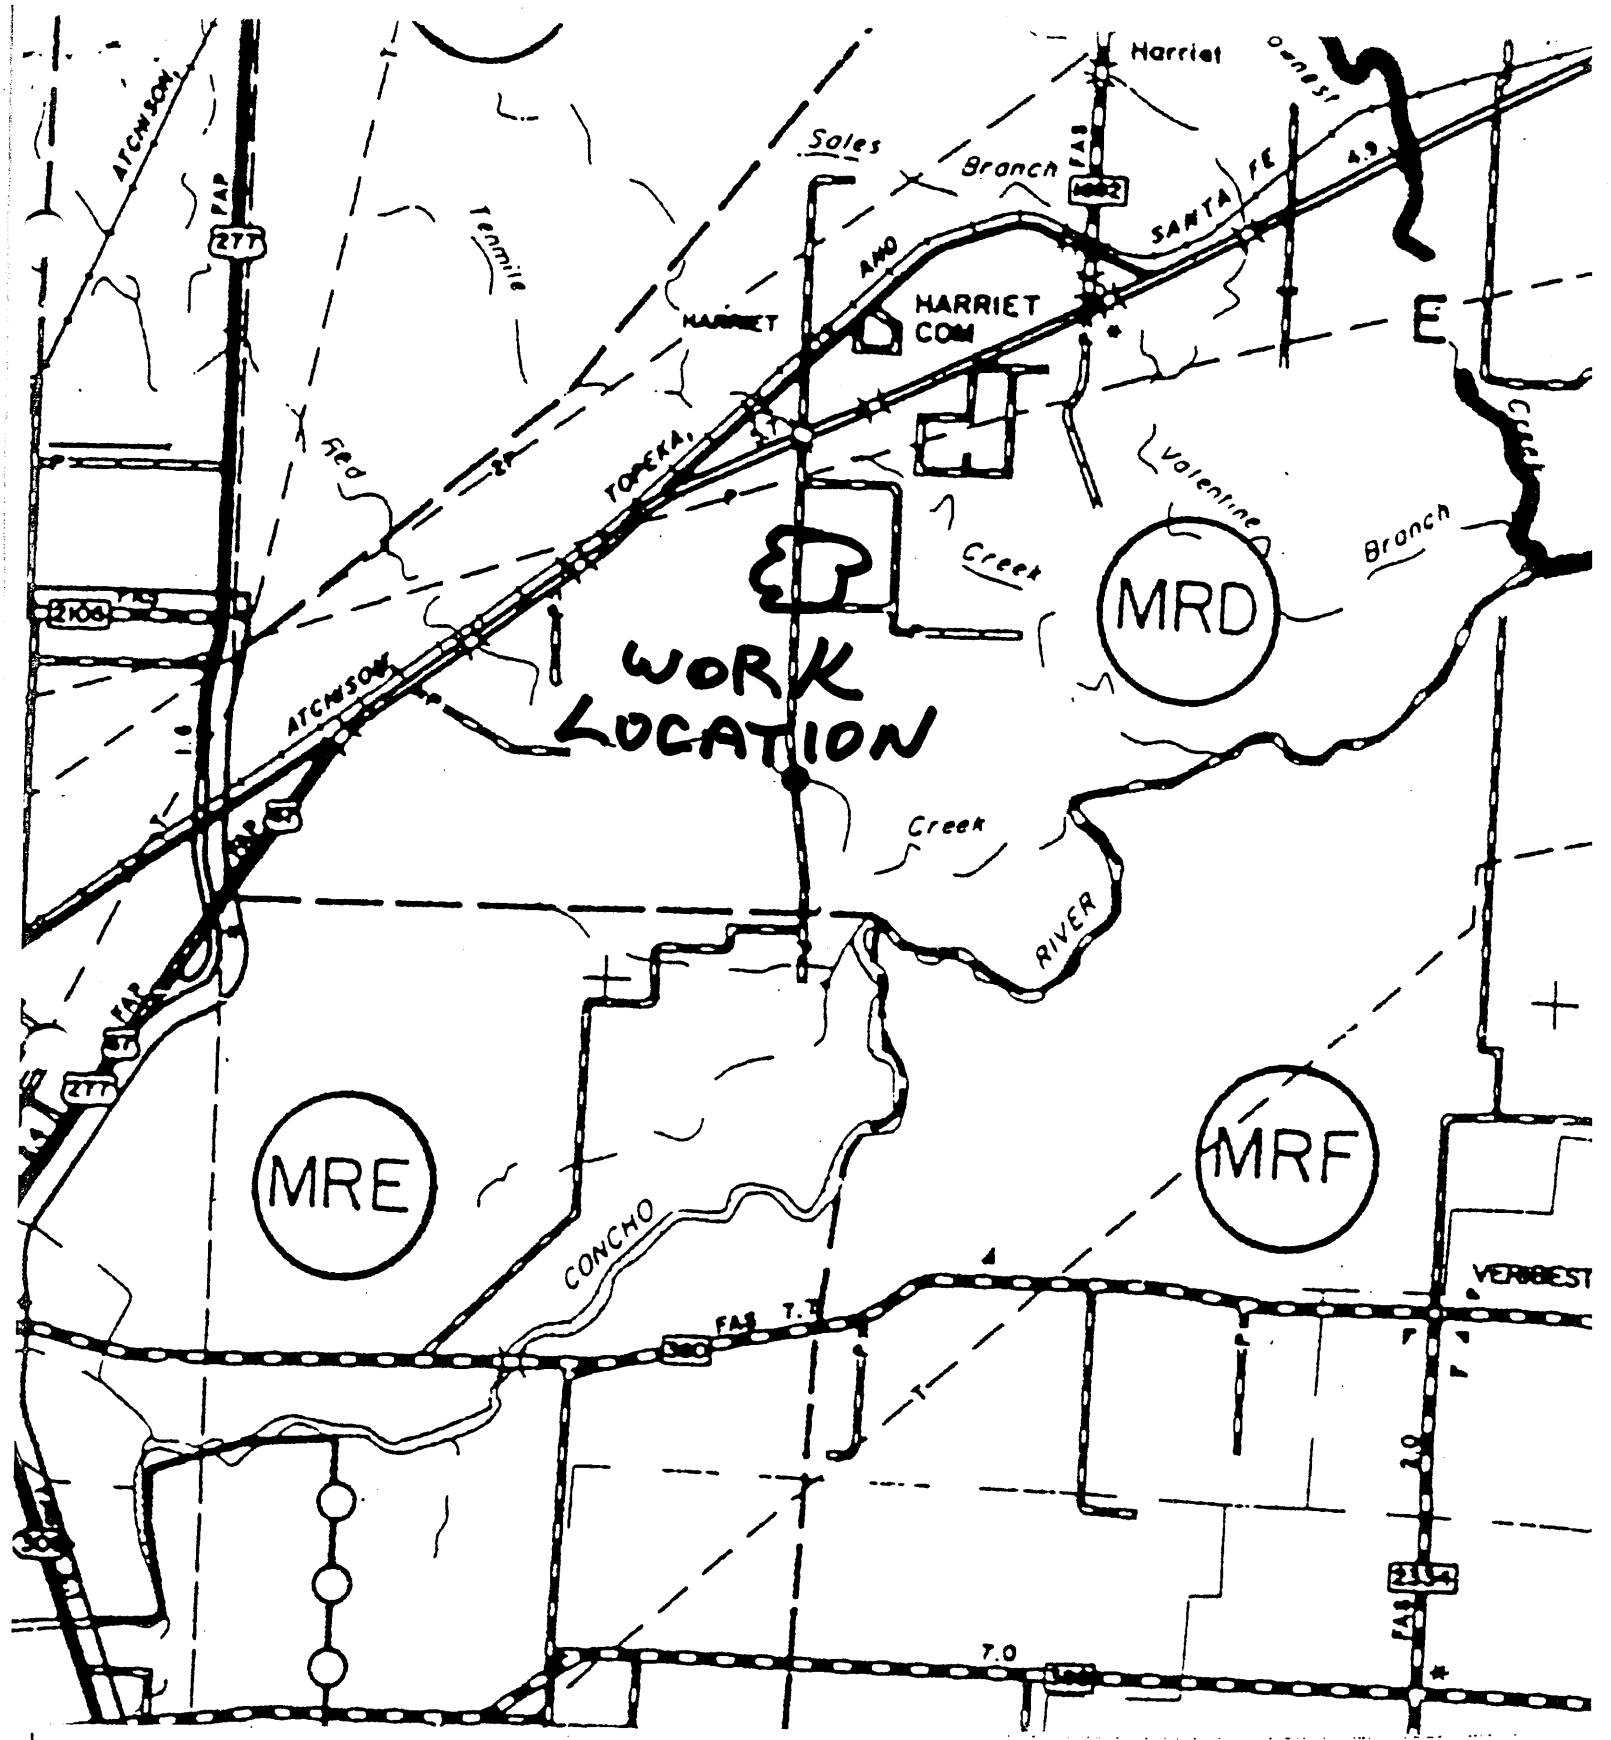

AREA 9TS			VERIZON SOUTHWEST
TAX DIST 22600000			LOCATION SANG
ENGINEERED BY JJW	DATE 6-08		DESCRIPTION COUNTY PERMIT
DRAWN BY JJW	DATE 6-08		
APPROVED BY	DATE		
REVISED BY	DATE	SCALE	SHEET 2 OF 2 W.O. NO 9P008DB

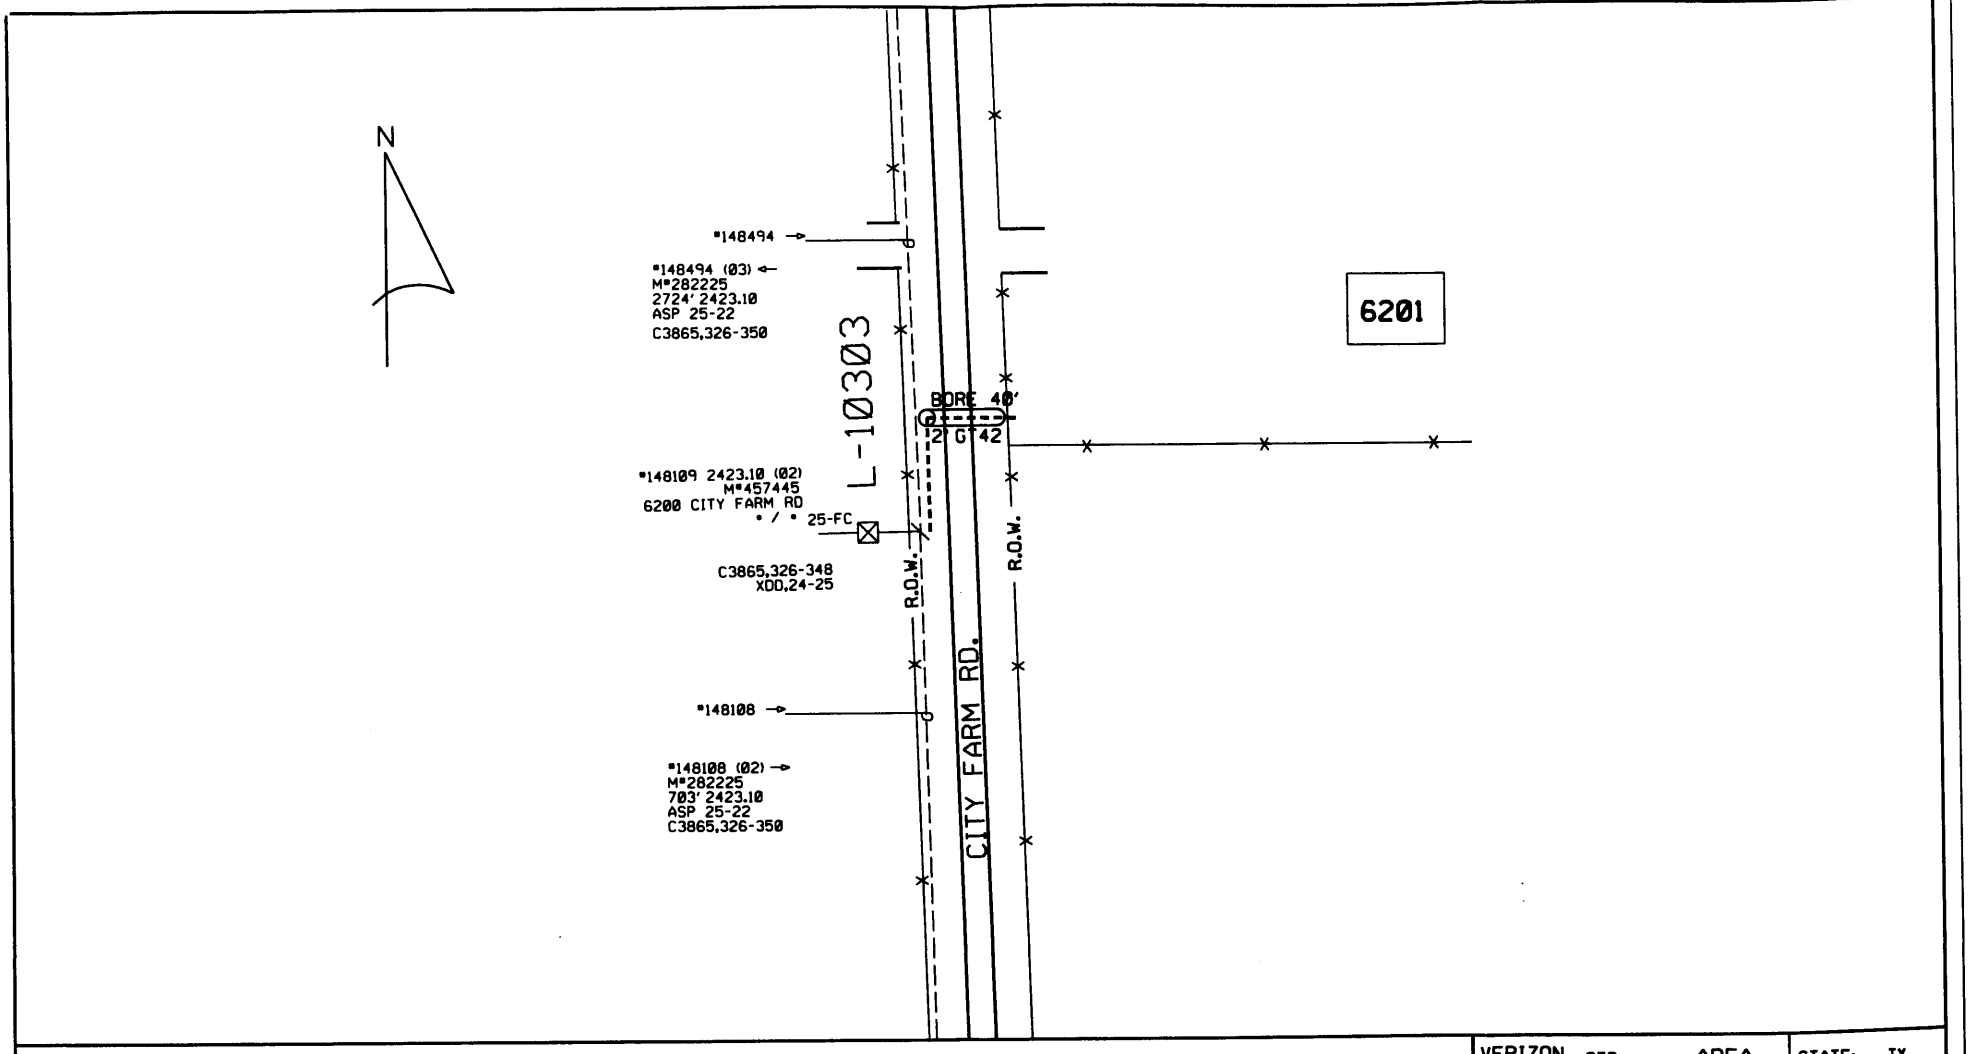

NOTE AREA——

COUNTY PERMIT

SAN_ANGELO_MAIN

KILOVOLTS 0.00	VERIZON 9TS AREA				STATE: TX
	DIVISION: SOUTHWEST		EXCH.: 5178		REM. CO.: 004
PRIMARY VOLTAGE (JT,JBE) (BUR,JTJ)	W.C.: 6550	WO NO.: 9P008DB		CONTROL NUMBER:	
	TITLE: BURIED DROP			TAX DST.: 2260000	
	TWP: SA	RNG.: *	SEC.: *		SAL: XXX
	DATE: 06/25/08	REV. DATE:			SCALE: 1"=100.00'
EXPOSED	FILE: WP2	DRWN JJN	ENG JJN	APRVD	PRINT 2 OF

c:\dgn\6550\9P008DB\wp2.dgn 6/25/2008 2:35:40 PM