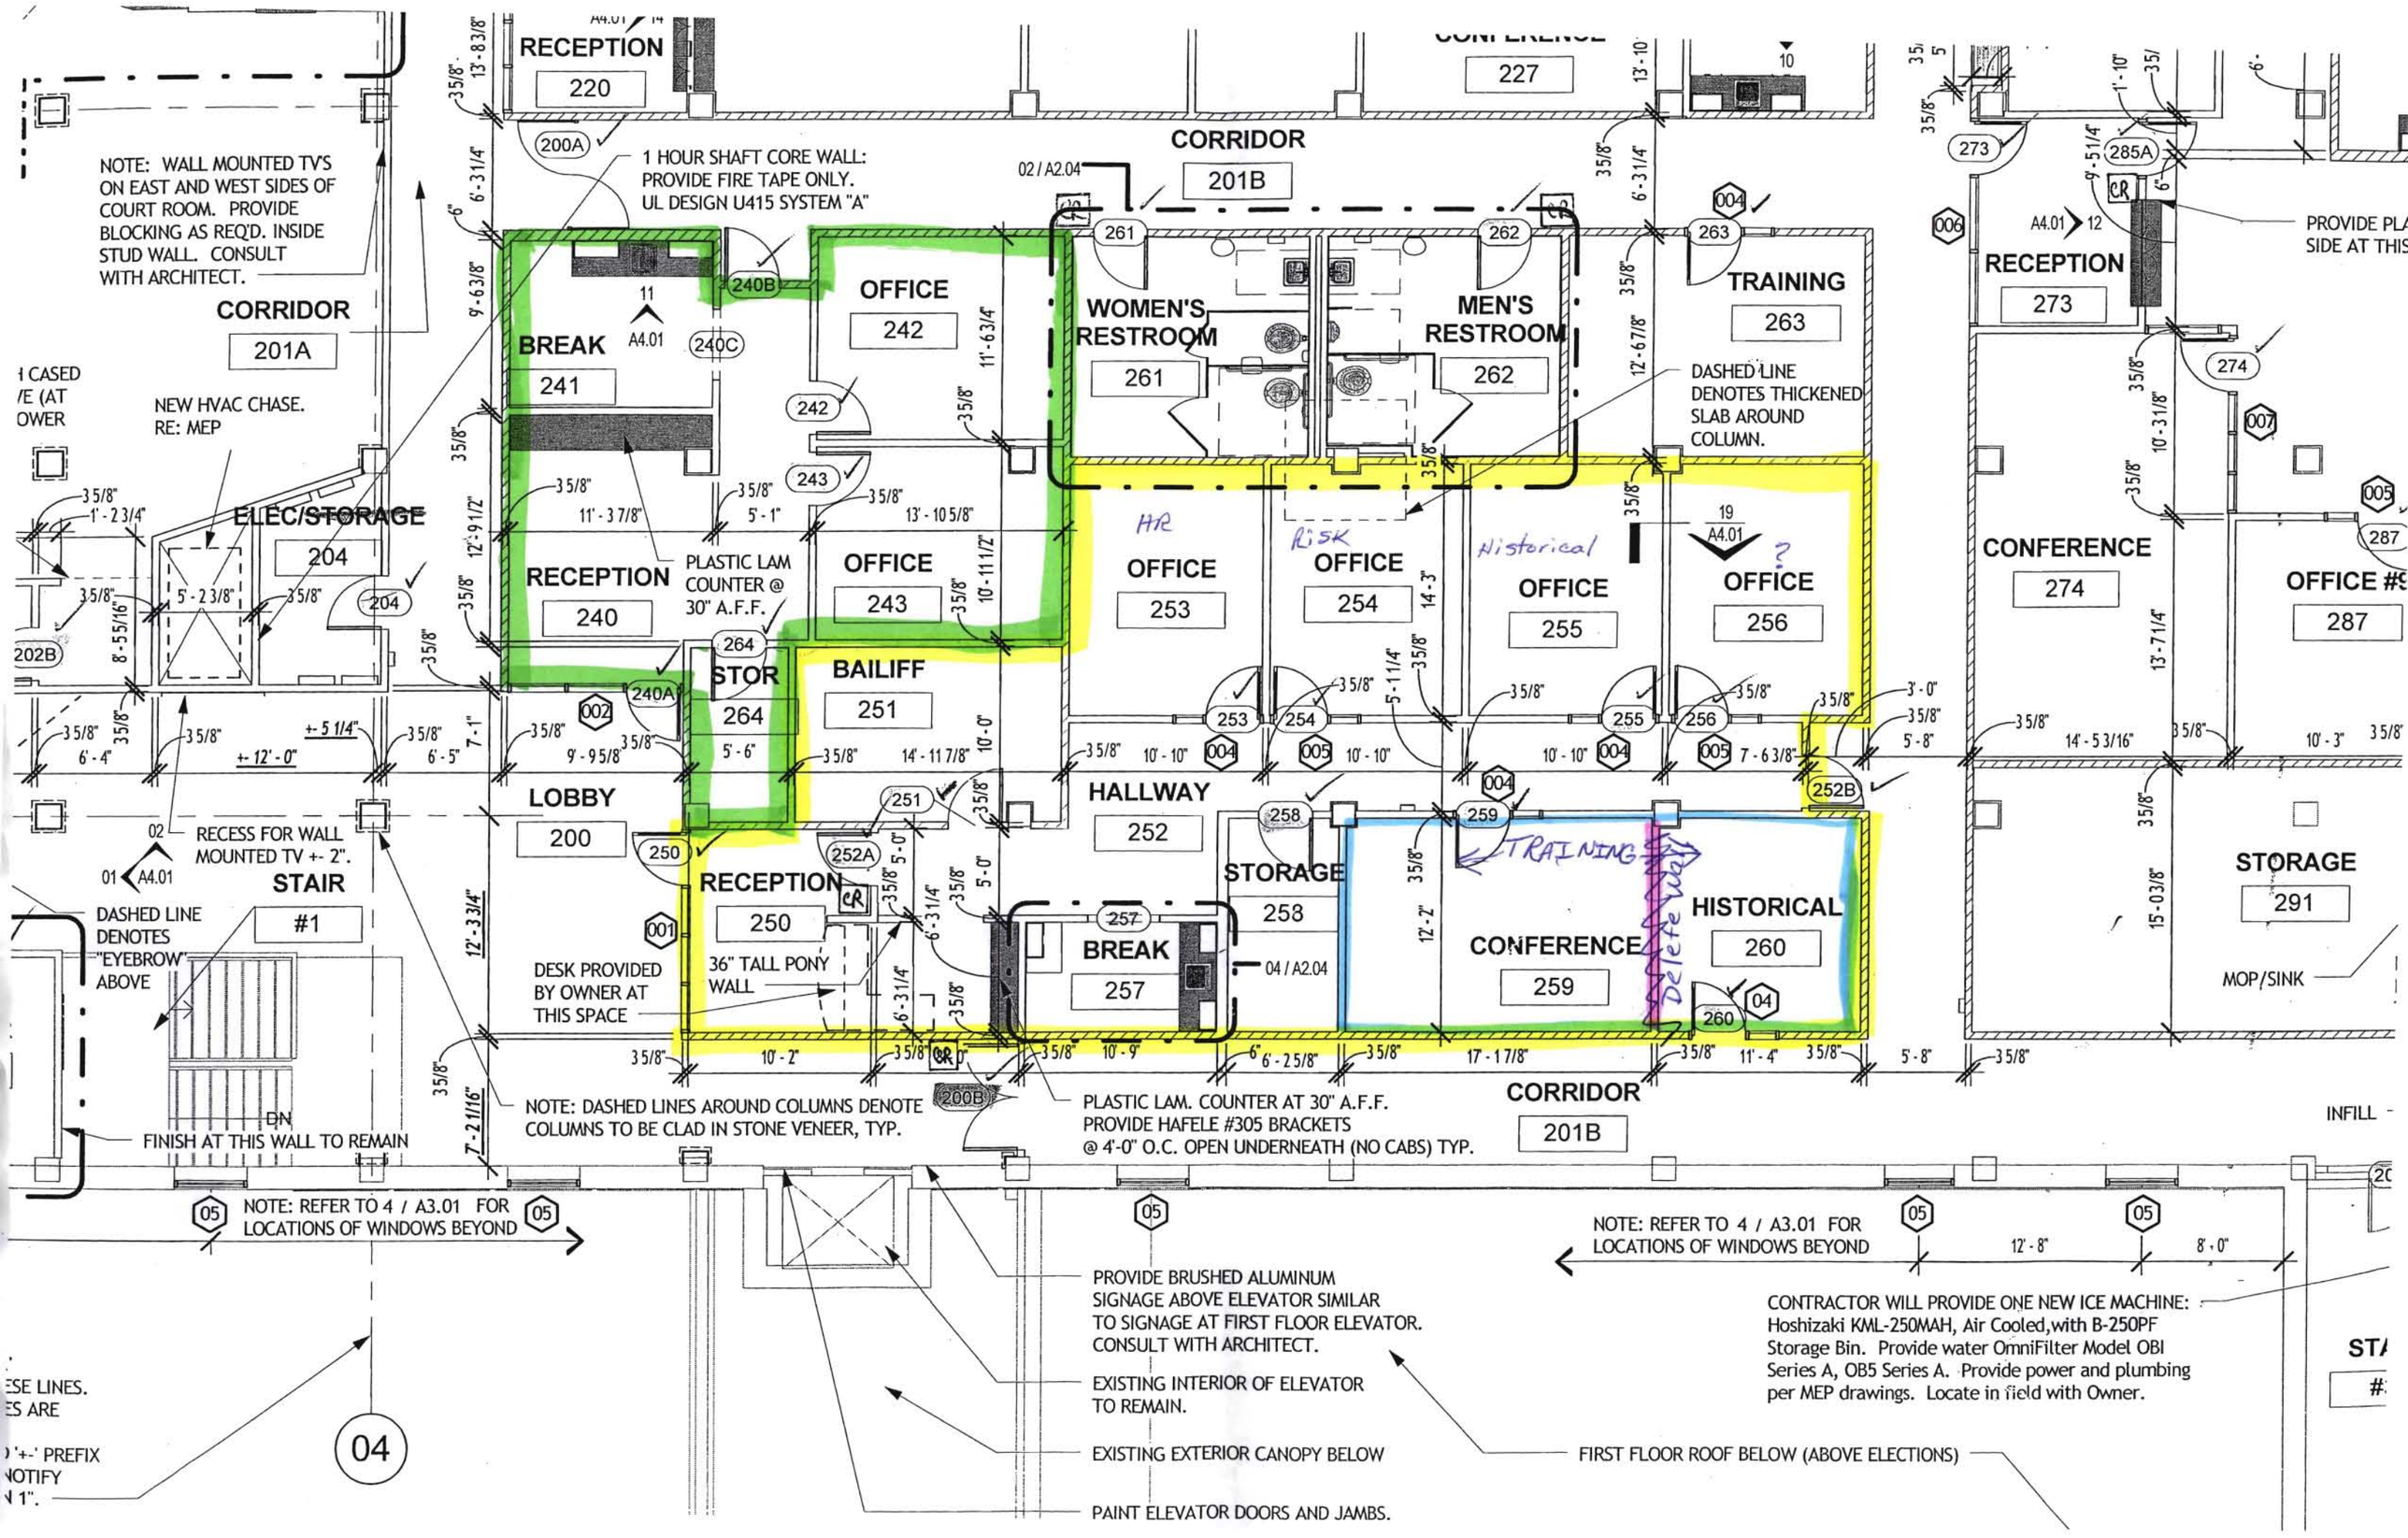
RECEPTION
220
CONFERENCE
227
CORRIDOR
201B
NOTE: WALL MOUNTED TV'S ON EAST AND WEST SIDES OF COURT ROOM. PROVIDE BLOCKING AS REQ'D. INSIDE STUD WALL. CONSULT WITH ARCHITECT.
1 HOUR SHAFT CORE WALL: PROVIDE FIRE TAPE ONLY. UL DESIGN U415 SYSTEM "A"
CORRIDOR
201A
NEW HVAC CHASE. RE: MEP
ELEC/STORAGE
204
BREAK
241
OFFICE
242
WOMEN'S RESTROOM
261
MEN'S RESTROOM
262
TRAINING
263
DASHED LINE DENOTES THICKENED SLAB AROUND COLUMN.
RECEPTION
240
PLASTIC LAM COUNTER @ 30" A.F.F.
OFFICE
243
OFFICE
253
OFFICE
254
OFFICE
255
OFFICE
256
STOR
264
BAILIFF
251
LOBBY
200
HALLWAY
252
RECEPTION
250
STAIR
#1
DASHED LINE DENOTES "EYEBROW" ABOVE
RECESS FOR WALL MOUNTED TV +- 2".
DESK PROVIDED BY OWNER AT THIS SPACE
36" TALL PONY WALL
BREAK
257
STORAGE
258
CONFERENCE
259
HISTORICAL
260
CORRIDOR
201B
FINISH AT THIS WALL TO REMAIN
NOTE: DASHED LINES AROUND COLUMNS DENOTE COLUMNS TO BE CLAD IN STONE VENEER, TYP.
PLASTIC LAM. COUNTER AT 30" A.F.F. PROVIDE HAFELE #305 BRACKETS @ 4'-0" O.C. OPEN UNDERNEATH (NO CABS) TYP.
NOTE: REFER TO 4 / A3.01 FOR LOCATIONS OF WINDOWS BEYOND
PROVIDE BRUSHED ALUMINUM SIGNAGE ABOVE ELEVATOR SIMILAR TO SIGNAGE AT FIRST FLOOR ELEVATOR. CONSULT WITH ARCHITECT.
EXISTING INTERIOR OF ELEVATOR TO REMAIN.
EXISTING EXTERIOR CANOPY BELOW
PAINT ELEVATOR DOORS AND JAMBS.
FIRST FLOOR ROOF BELOW (ABOVE ELECTIONS)
CONTRACTOR WILL PROVIDE ONE NEW ICE MACHINE: Hoshizaki KML-250MAH, Air Cooled, with B-250PF Storage Bin. Provide water OmniFilter Model OBI Series A, OB5 Series A. Provide power and plumbing per MEP drawings. Locate in field with Owner.
RECEPTION
273
CONFERENCE
274
OFFICE #9
287
STORAGE
291
MOP/SINK
INFILL
HR
Risk
Historical
TRAINING
Delete Wall
04